

THE PROJECT AT:-
MAPPLE EXOTICA


PROPOSED.....
3BHK RESIDENCE APARTMENT
& COMMERCIAL



20'0" FEET WIDE ROAD

13'0" FEET WIDE ROAD


12.00 MT. WIDE T.P. ROAD


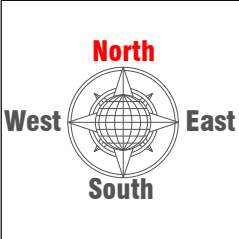




20'0" FEET WIDE ROAD


13'0" FEET WIDE ROAD

12.00 MT. WIDE T.P. ROAD

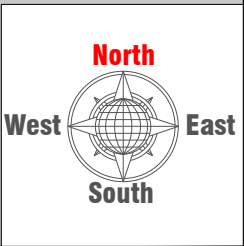


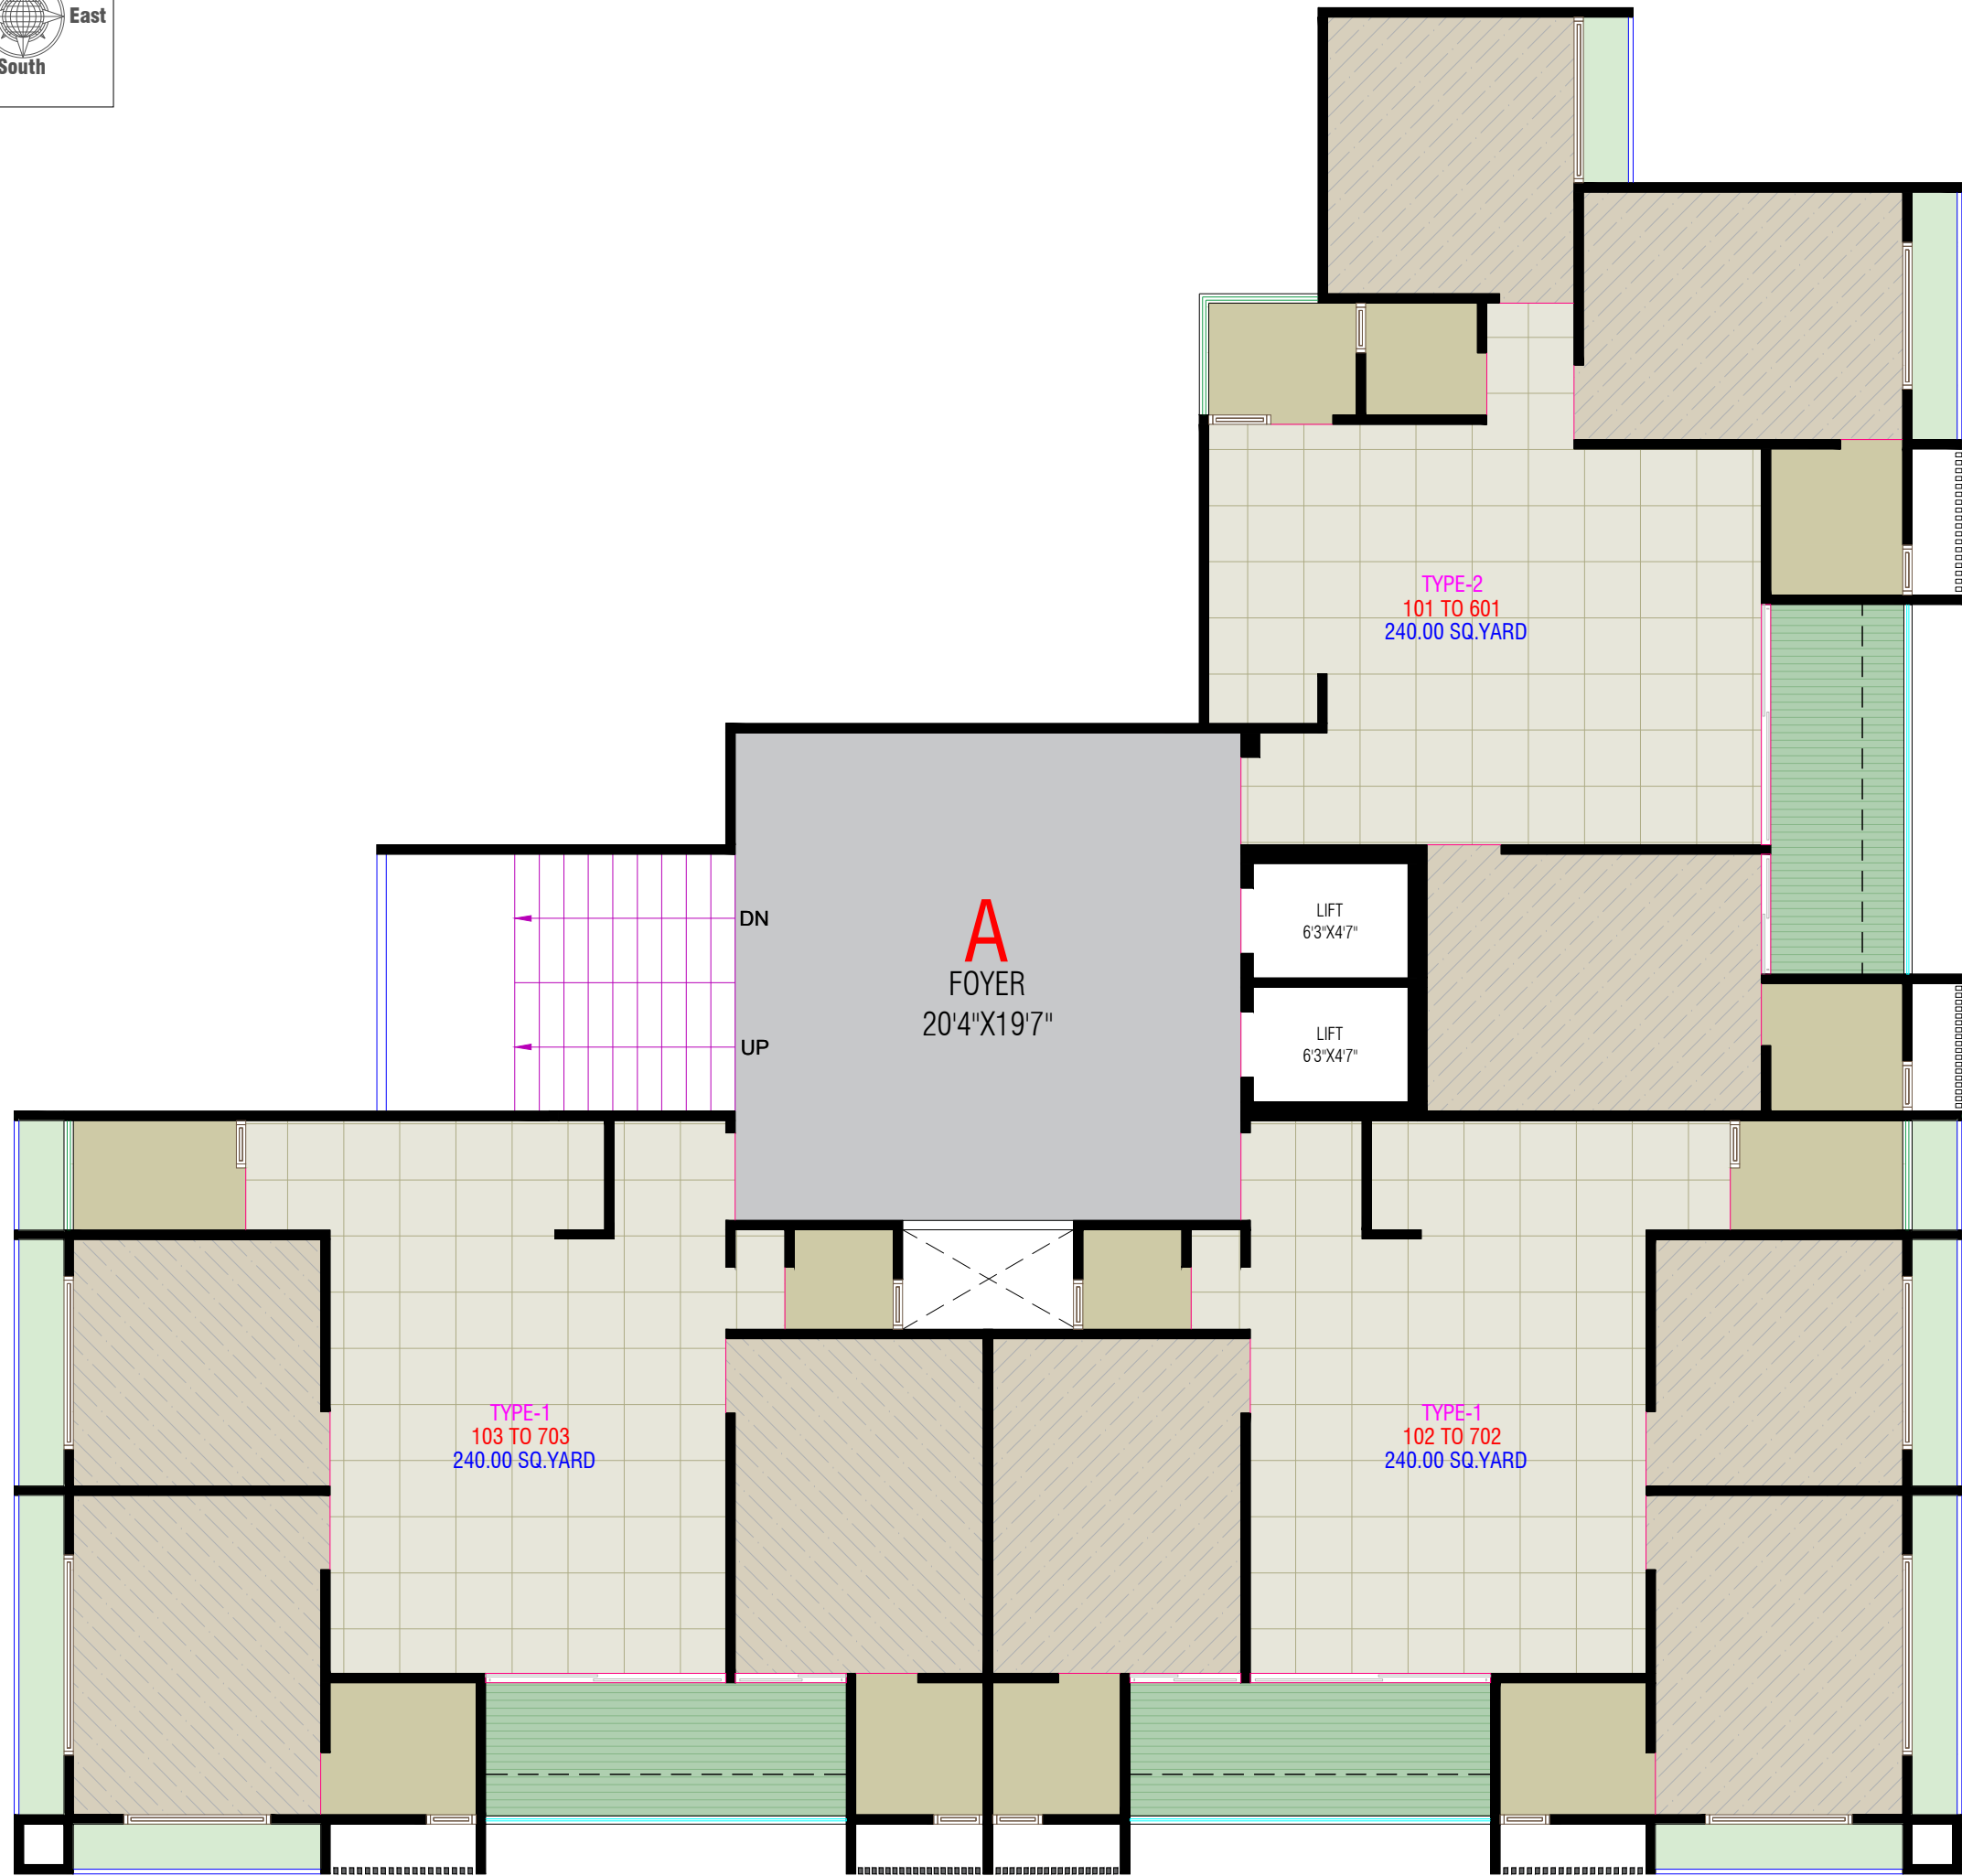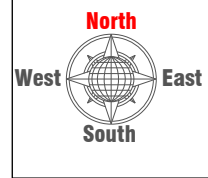

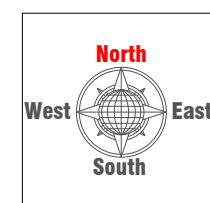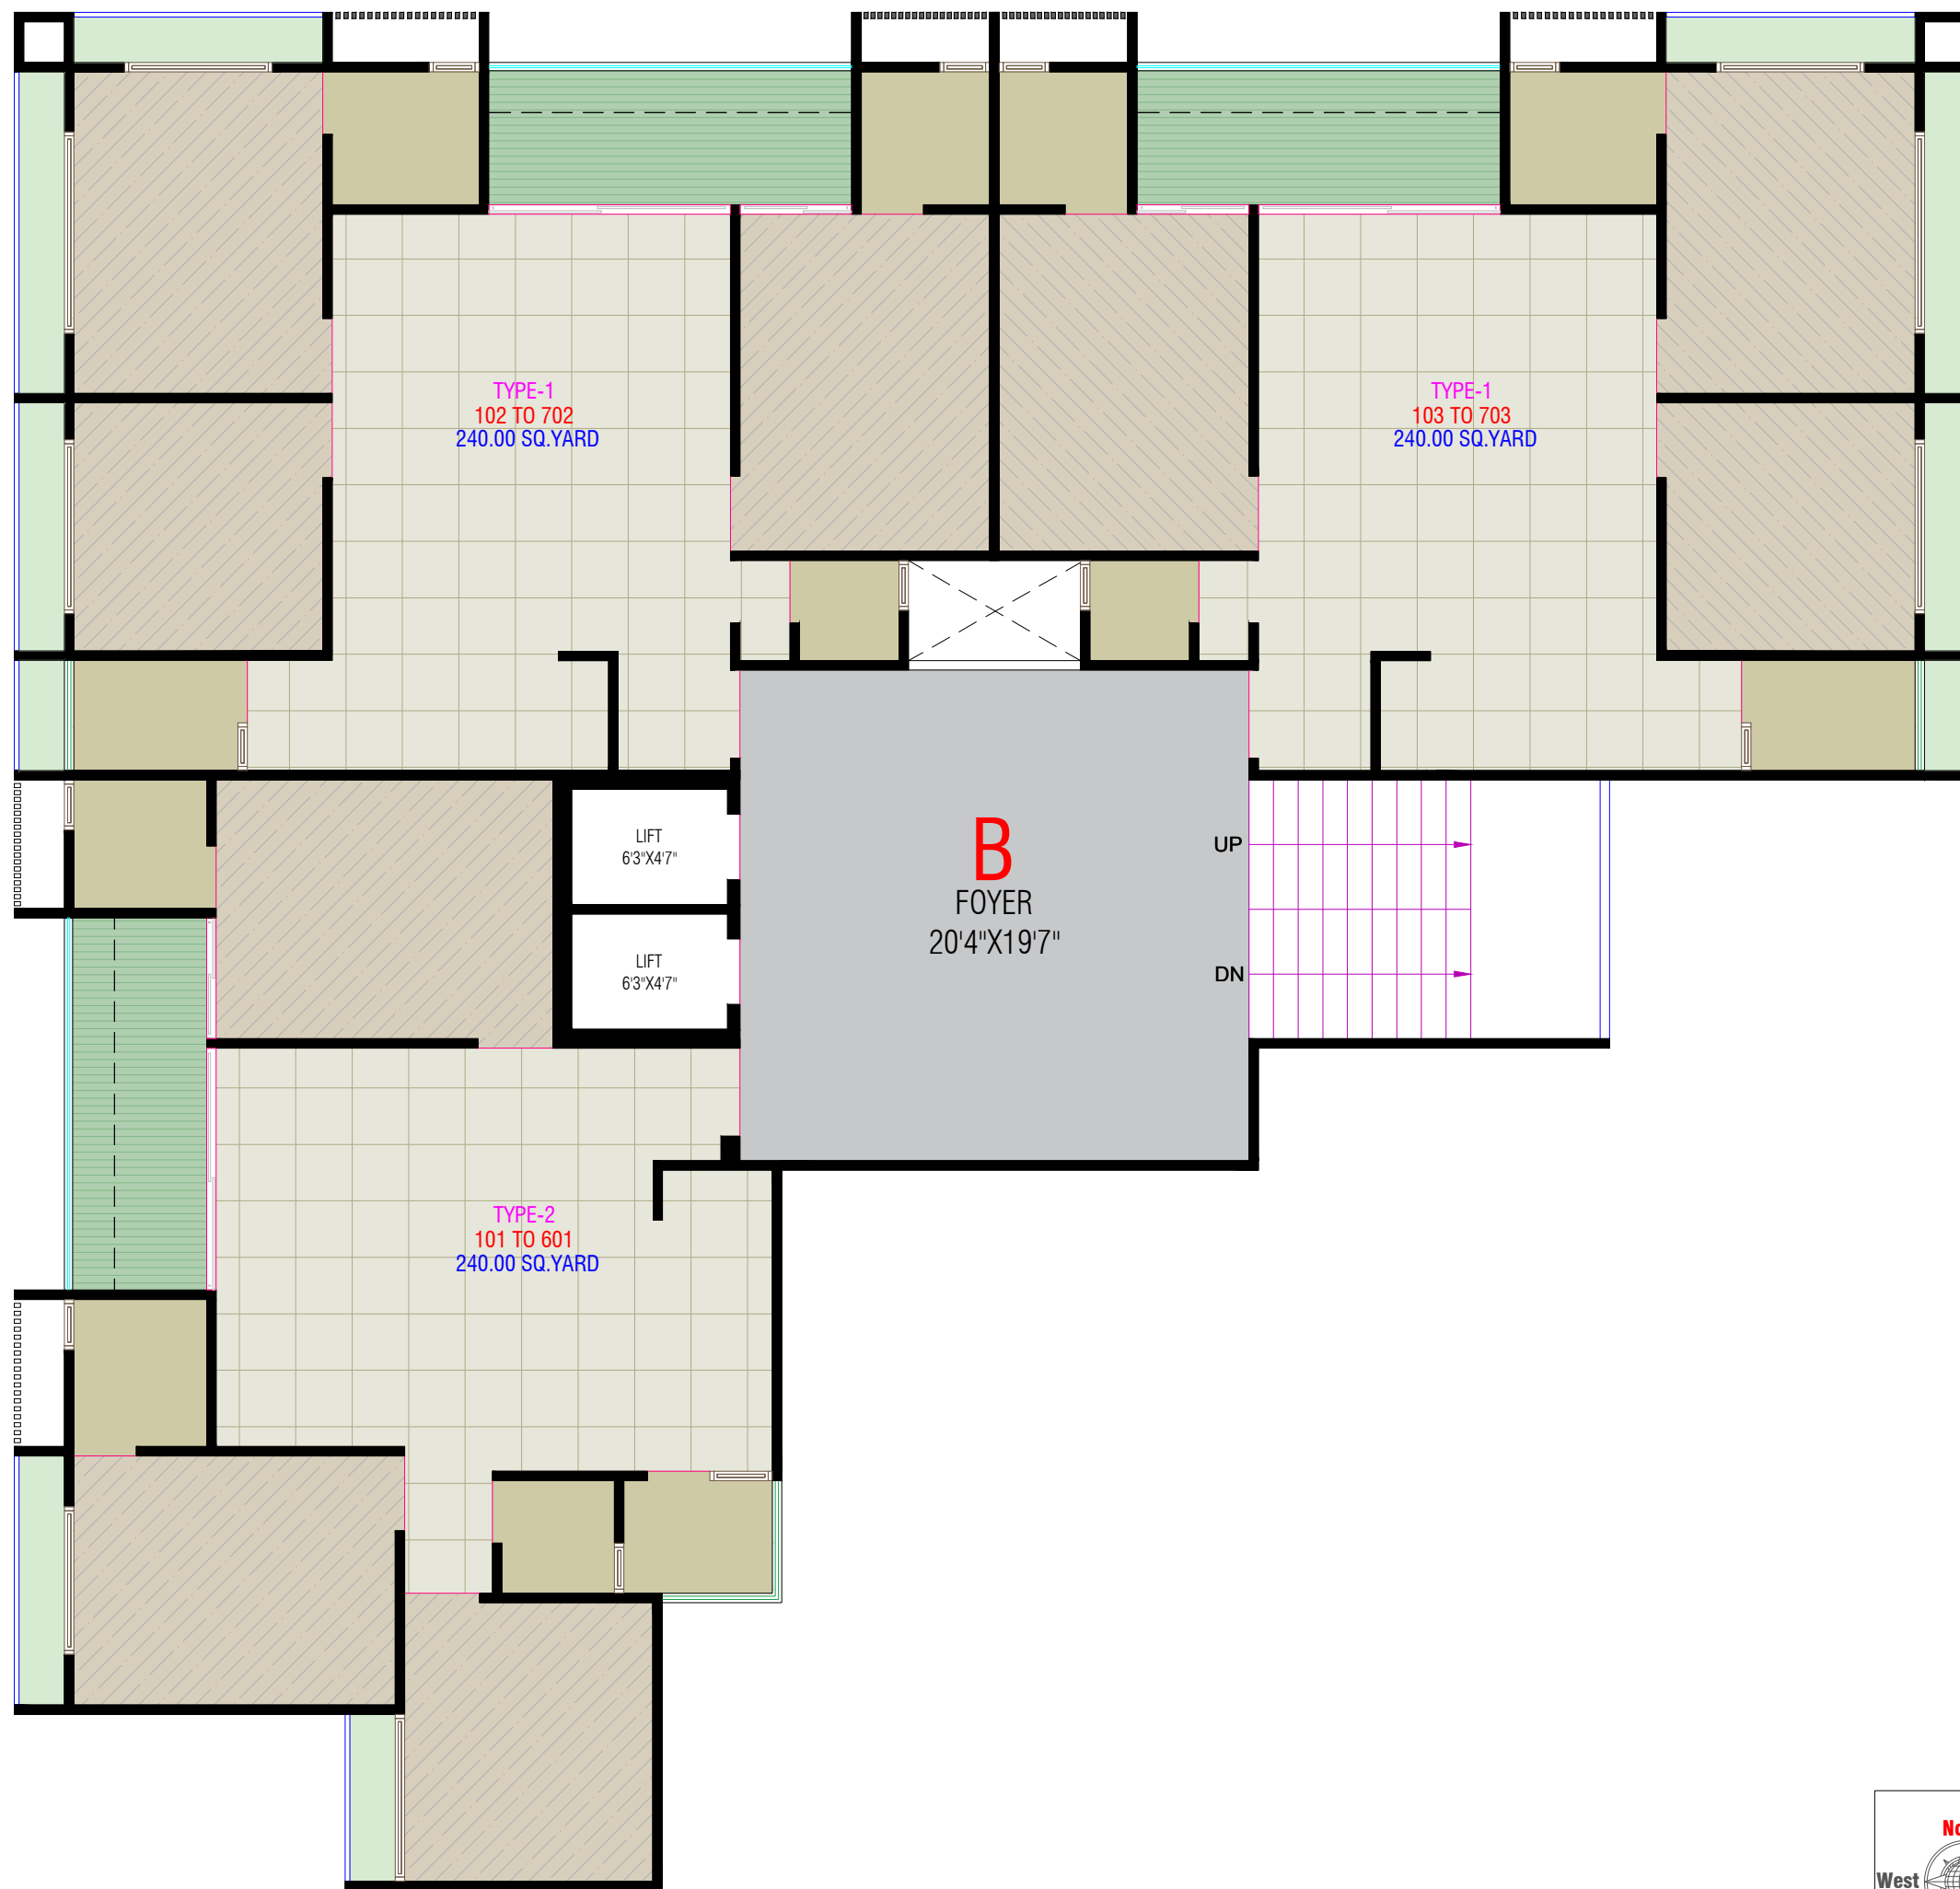

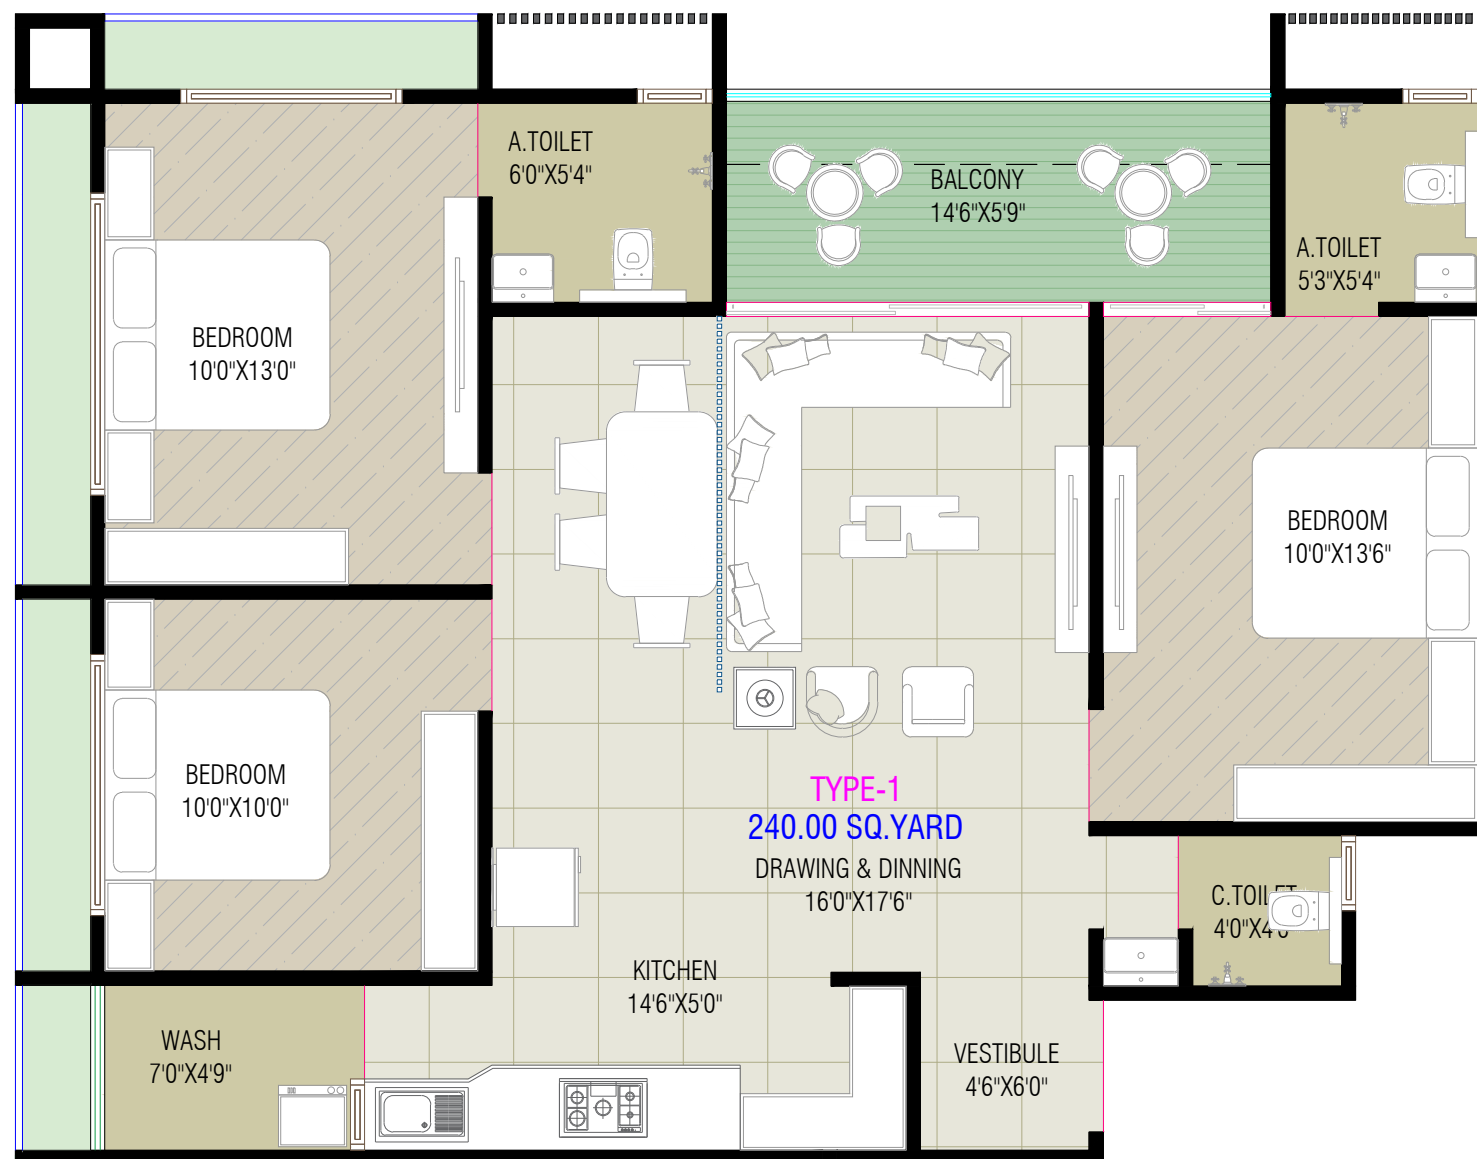

(TYPE-01) BLOCK - A (3BHK UNIT 102 & 103 CLUSTER PLAN)
(TYPE-01) BLOCK - B (3BHK UNIT 102 & 103 CLUSTER PLAN)

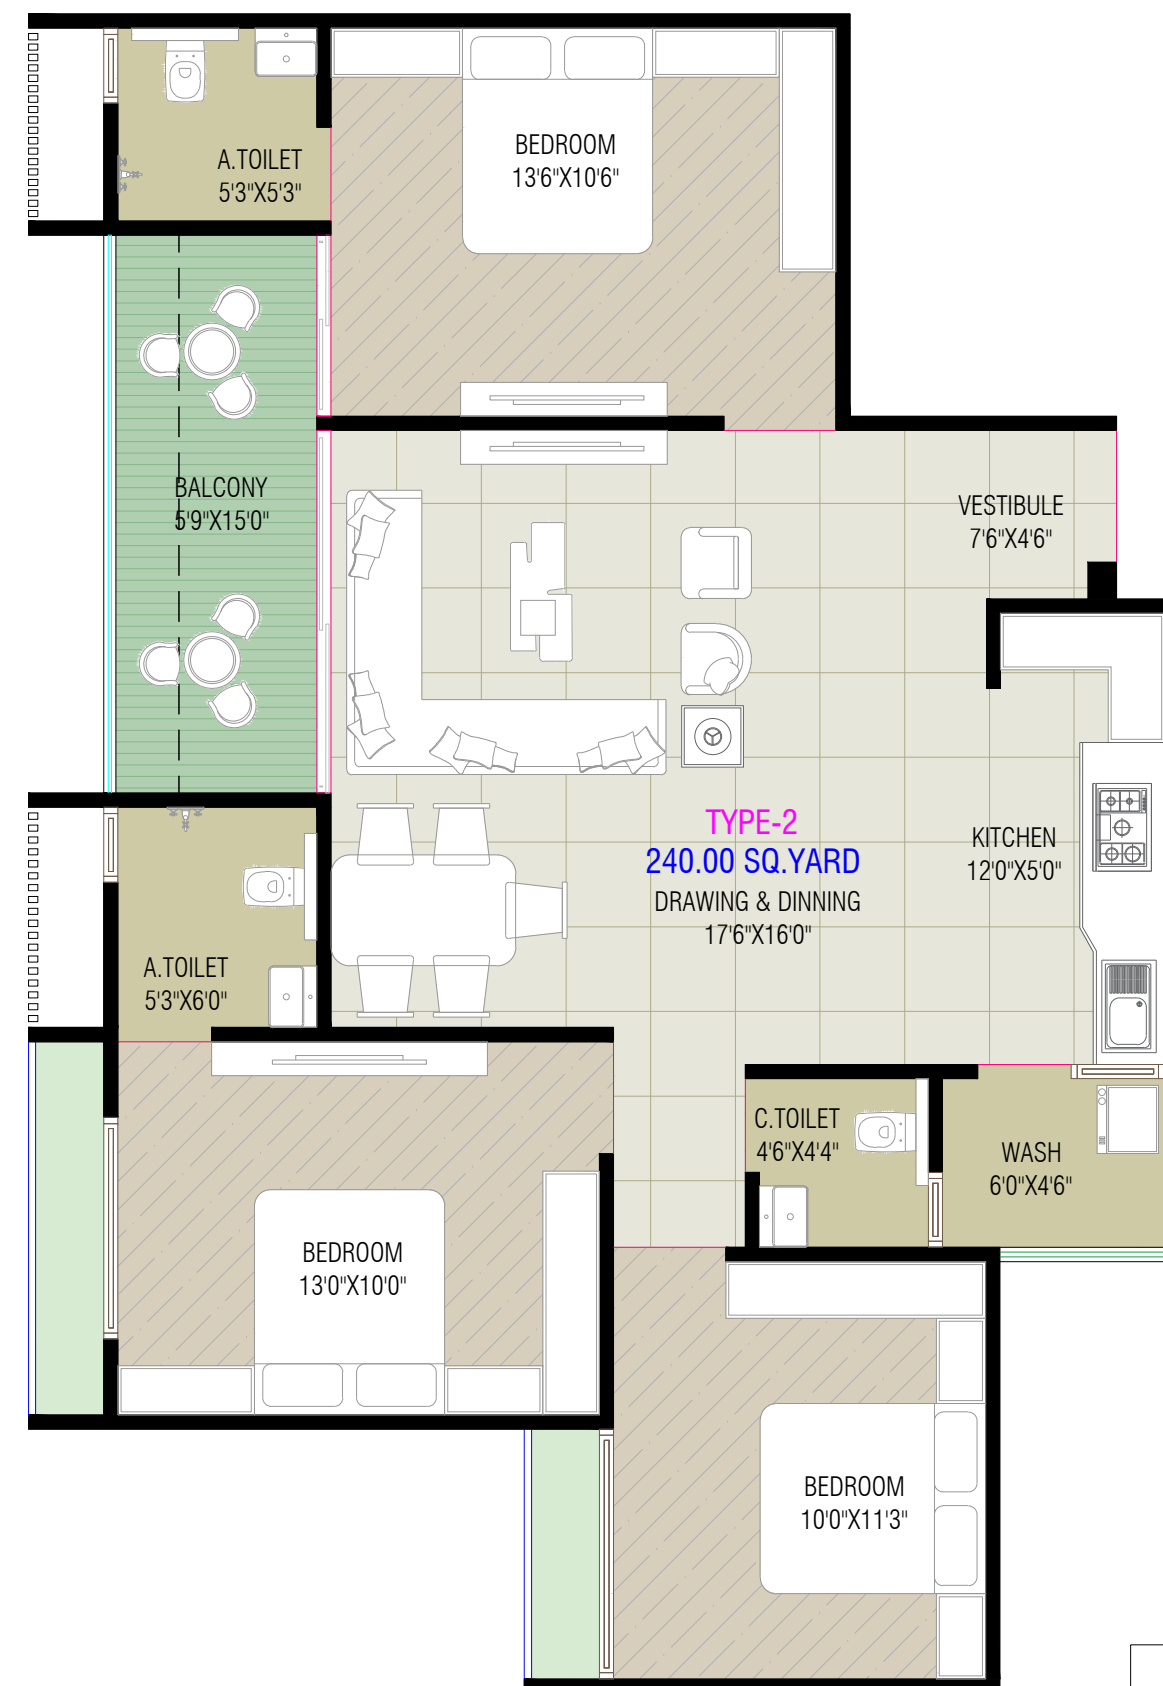

(TYPE-02) BLOCK - A (3BHK UNIT 101 CLUSTER PLAN)
(TYPE-02) BLOCK - B (3BHK UNIT 101 CLUSTER PLAN)

